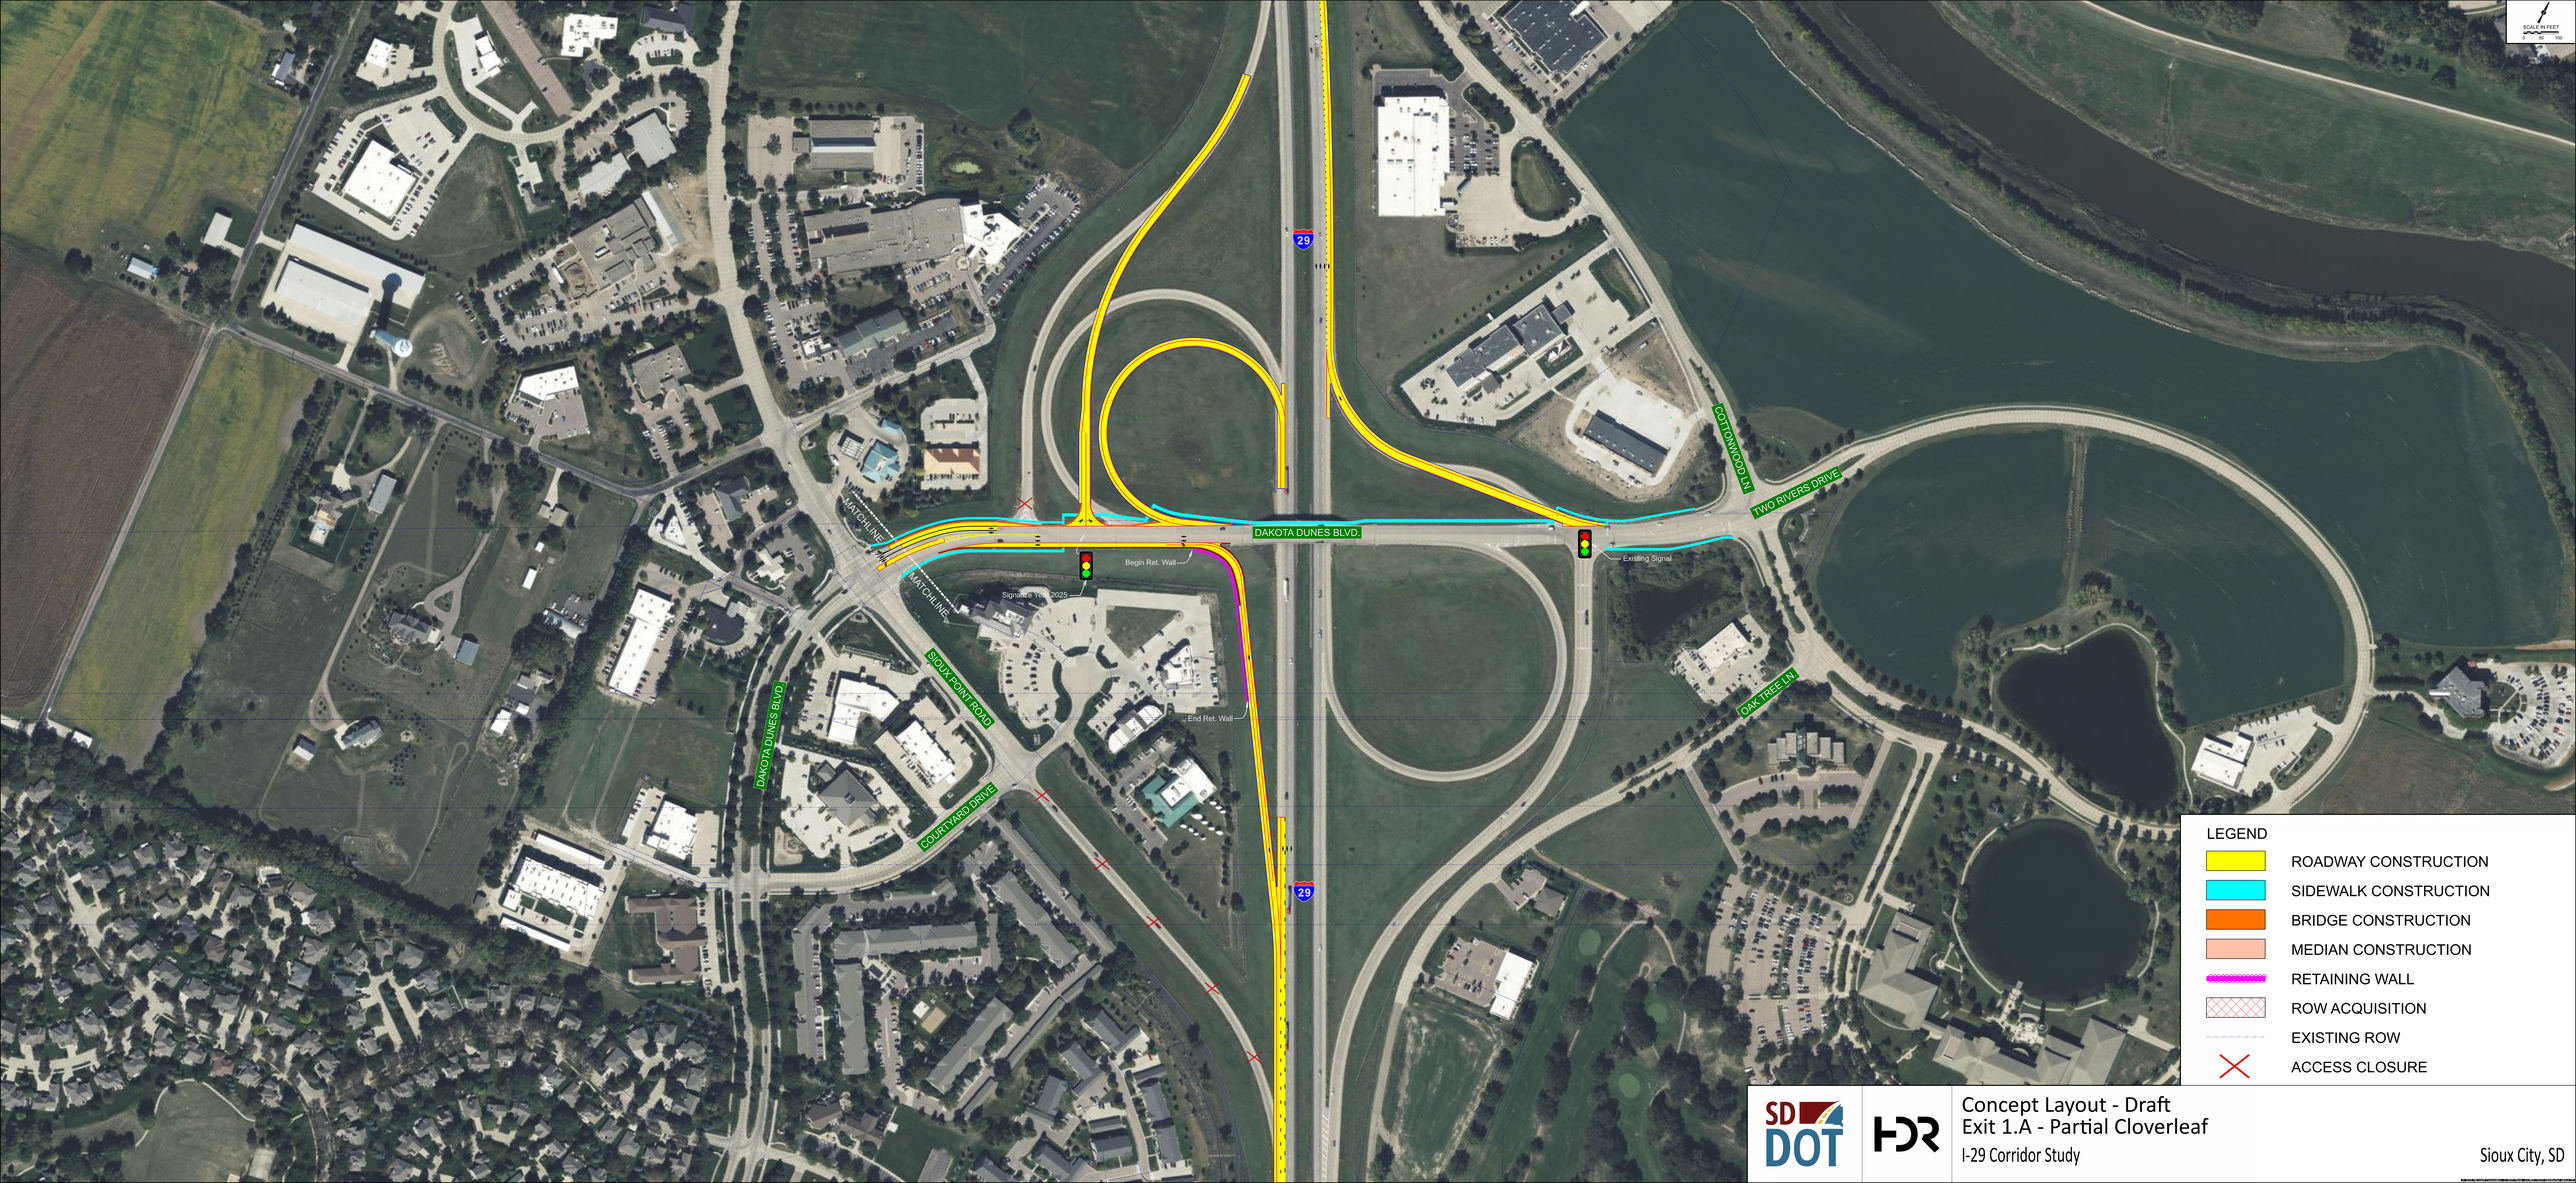

SD DOT

HDR

Concept Layout - Draft
Exit 1.A - Partial Cloverleaf
I-29 Corridor Study

Sioux City, SD