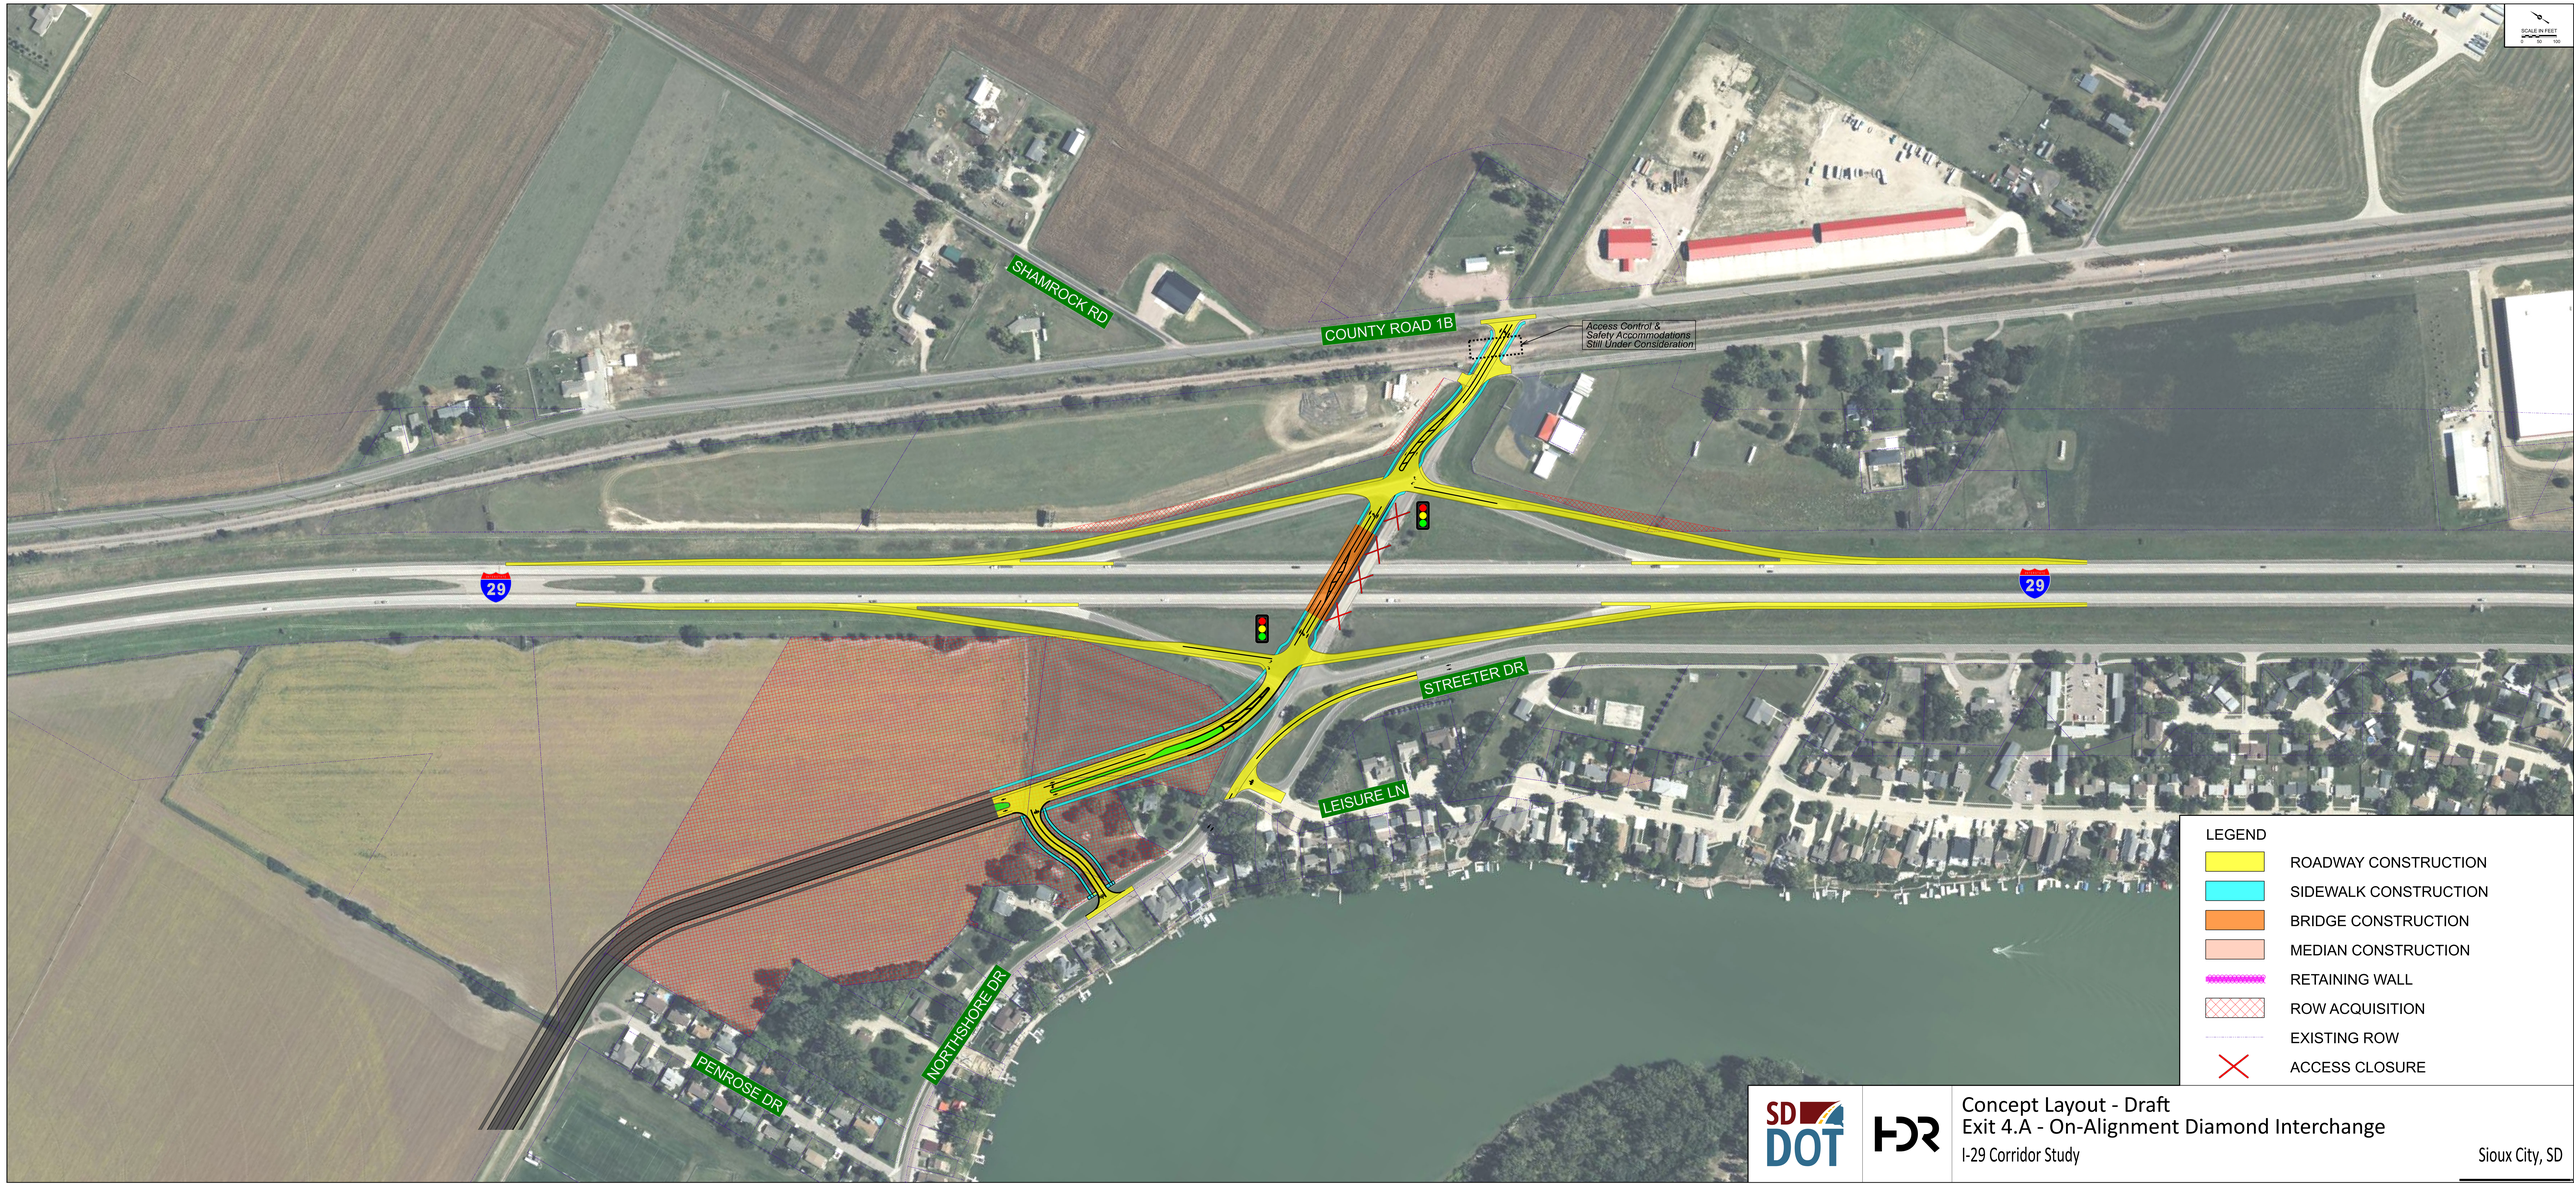

Concept Layout - Draft
Exit 4.A - On-Alignment Diamond Interchange
I-29 Corridor Study
Sioux City, SD